

FOUR

CHISWELL STREET
LONDON EC1

3,438 - 11,202 SQ FT FULLY FITTED
OFFICE SPACE TO LET


NEWLY FITTED WORKSPACE, READY TO GO.



7TH FLOOR OPEN PLAN WORKSTATIONS



Fully fitted
office

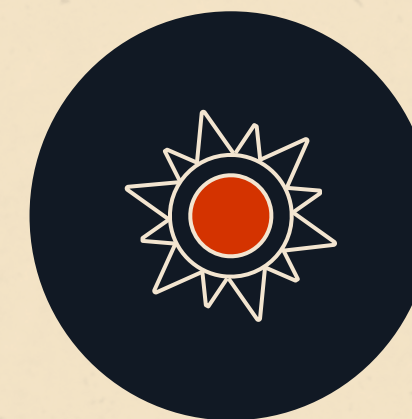

Excellent natural
daylight and terraces

Four Chiswell Street occupies a prominent City fringe position, with up to 7,182 sq ft of newly fitted workspace available now across the 6th and 7th floors. A further 4,020 sq ft on the 5th floor is coming soon.



6TH FLOOR OPEN PLAN WORKSTATIONS



6TH FLOOR KITCHEN \ BREAKOUT


EFFICIENT SPACE, DESIGNED FOR PRODUCTIVITY.

The 6th and 7th floors have been newly fully fitted to provide high specification, ready-to-occupy workspace with a contemporary finish, each featuring a private terrace.

The 5th floor benefits from a large private terrace with views out over the HAC.




7TH FLOOR WORKSTATIONS / BREAKOUT AREA

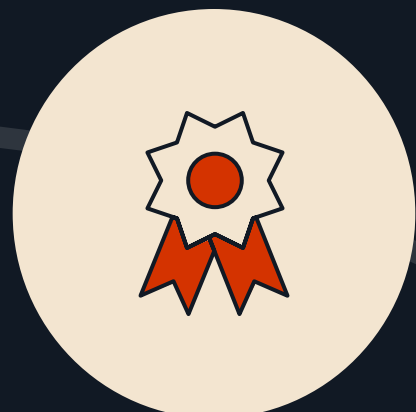

WiredScore
certificate




Exposed
services

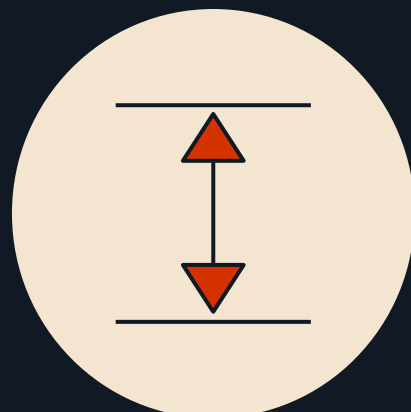

Fully accesible
raised floors




Staffed
reception

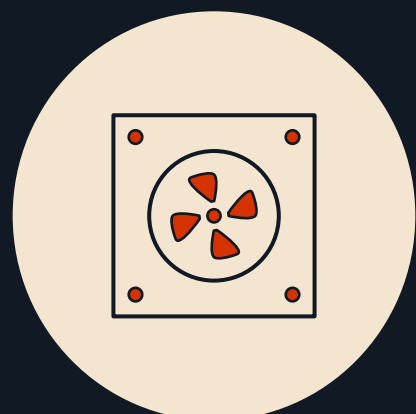


New fan coil
air conditioning



Cycle storage,
lockers & showers

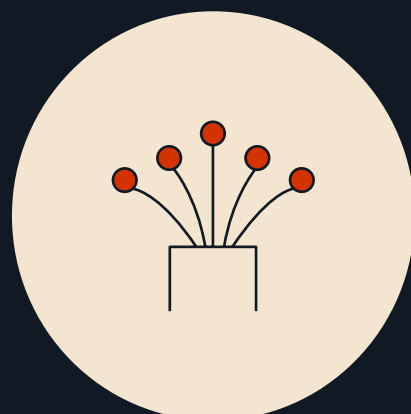

Backbone connect
data enabled

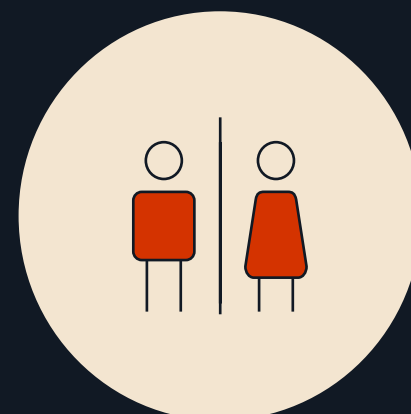

5 WC's
per floor



AVAILABILITY

FLOOR	AVAILABILITY	SQ FT	SQ M
7th	Available now	3,438	319
6th	Available now	3,744	348
5th	Available Q1 2027	4,020	373
1st	Under offer	-	-
TOTAL		11,202	1,041

Office


Core

Terrace

For indicative purposes only, not to scale.

6TH FLOOR

3,744 SQ FT / 348 SQ M

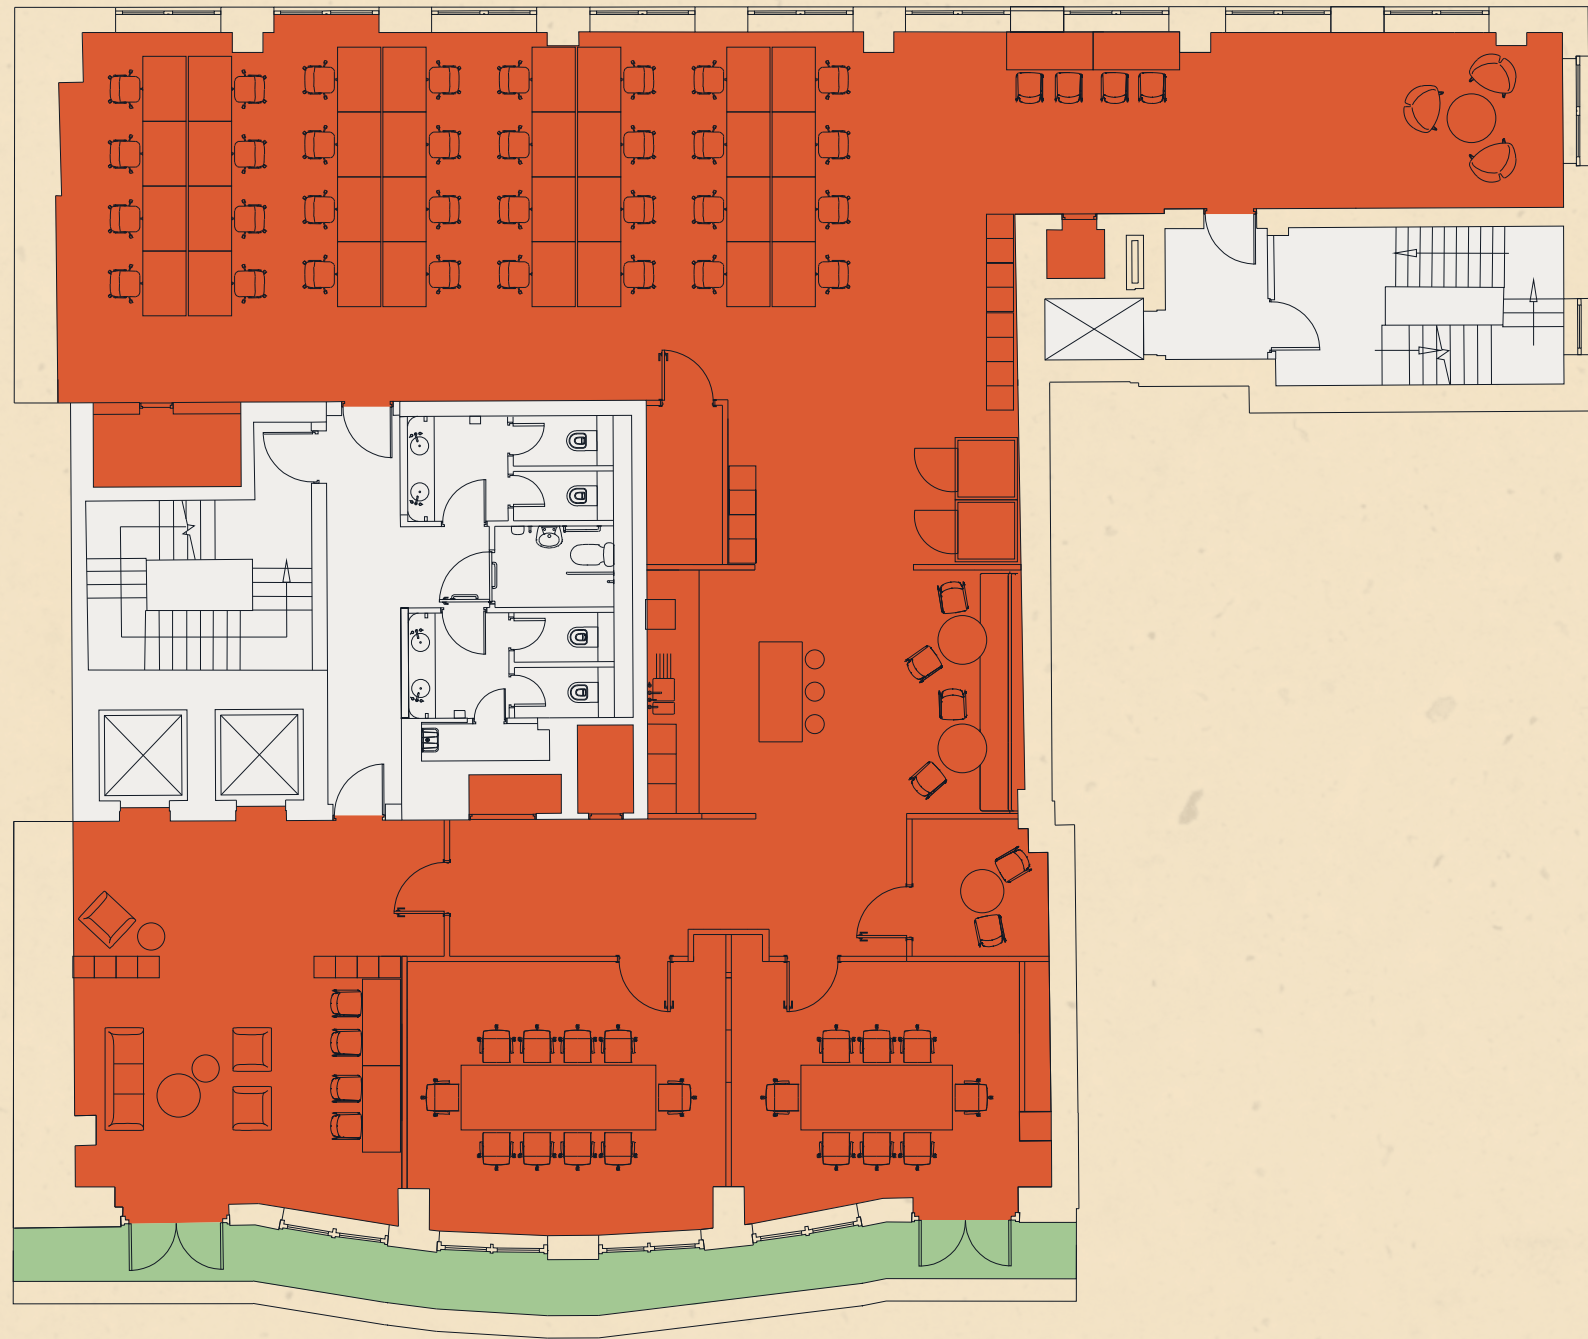


Chiswell Street

Workstations	32	Phone booths	02
10 person board room	01	Lounge / breakout area	01
8 person meeting room	01	Kitchenette	01
2 person meeting room	01		

7TH FLOOR

3,438 SQ FT / 319 SQ M

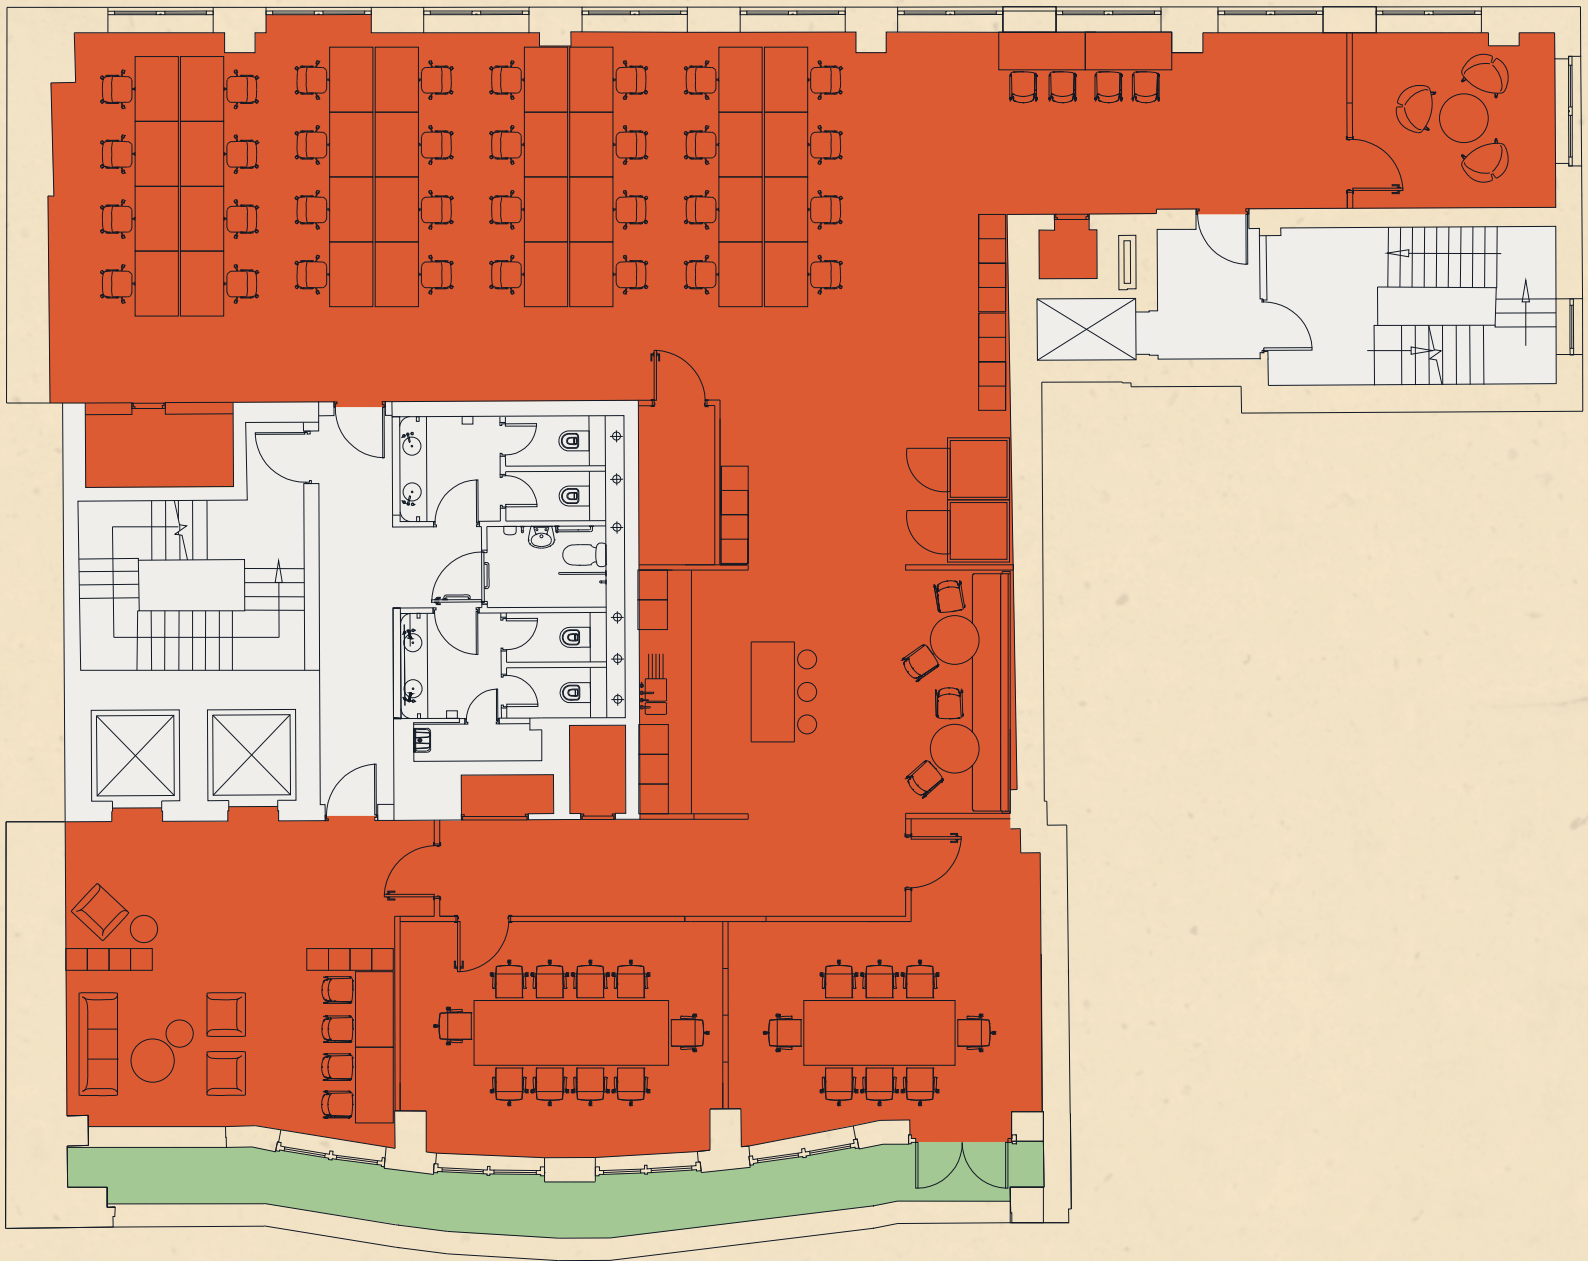

Chiswell Street

Workstations	32	Phone booths	02
10 person board room	01	Lounge / breakout area	01
8 person meeting room	01	Kitchenette	01
3 person meeting room	01		



ON YOUR DOORSTEP

The building benefits from excellent transport links with Moorgate, Old Street and Liverpool Street stations all being within a 10 minute walk, as well as the Elizabeth Line at Moorgate and Liverpool Street stations providing a further boost to the building's connectivity.

	Moorgate	3		min
	Liverpool Street	7		min
	Old Street	8		min
	Barbican	10		min
	Bank	13		min



RESTAURANTS / BARS

- | | |
|----------------------|---------------------|
| 1. Dishoom | 7. Manteca |
| 2. Brat | 8. The Clove Club |
| 3. Padella | 9. Nightjar |
| 4. Daffodil Mulligan | 10. Queen of Hoxton |
| 5. Gloria | 11. Blues Kitchen |
| 6. Santo Remedio | 12. Vagabond |

RETAIL / LEISURE

- | | |
|--------------------|----------------------|
| 1. A.P.C | 7. GymBox |
| 2. Hobbs | 8. Montcalm |
| 3. Nuffield health | 9. F45 |
| 4. Carhartt | 10. Flight Club |
| 5. Goodhood | 11. Sun Street Hotel |
| 6. Vitra | 12. Barry's |



FINSBURY SQUARE



BROADGATE CIRCLE



FURTHER INFORMATION

VIEWING

Strictly through
the joint sole agents:

**AVISON
YOUNG**

JAMIE MAJOR
07799 341 569
jamie.major@avisonyoung.com

SOPHIA PLANKER
07353 007 056
sophia.planker@avisonyoung.com

TERMS

Upon application.



GRYPHON
PROPERTY PARTNERS

JEREMY TRICE
07798 636 599
jeremy@gryphon.uk.com

FOURCHISWELLSTREET.COM

Avison Young give notice that these particulars are set out as a general outline only for the guidance of intending Purchasers or Lessees and do not constitute any part of an offer or contract. Details are given without any responsibility and any intending Purchasers, Lessees or Third Party should not rely on them as statements or representations of fact, but must satisfy themselves by inspection or otherwise as to the correctness of each of them. No person in the employment of Avison Young has any authority to make any representation or warranty whatsoever in relation to this property. September 2026.
Designed and produced by Cre8te – 020 3468 5760 – cre8te.london

